PRODUCTION: DATE:	TECHNICAL PRODUCER: PHONE:
LIGHTING DIRECTOR: PHONE:	DESIGNER: PHONE:

Studio 32 Notes:

Maximum Usable Width:	10.1 Metres
Maximum Usable Length:	15.0 Metres
Staging Door Height::	4.4 Metres
Staging Door Width:	4.8 Metres
Loading Dock Sound Door Height:	4.0 Metres
Loading Dock Sound Door Width:	3.7 Metres
Floor to Batten Height:	4.8 Metres
Floor to Cyc Height:	5.3 Metres

Grid intervals are 1 metre

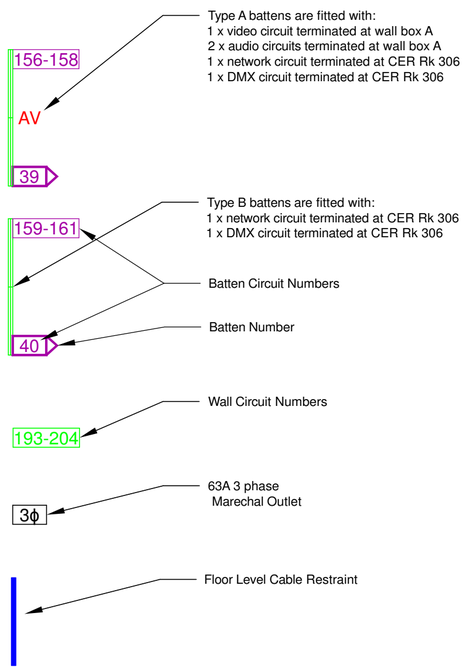

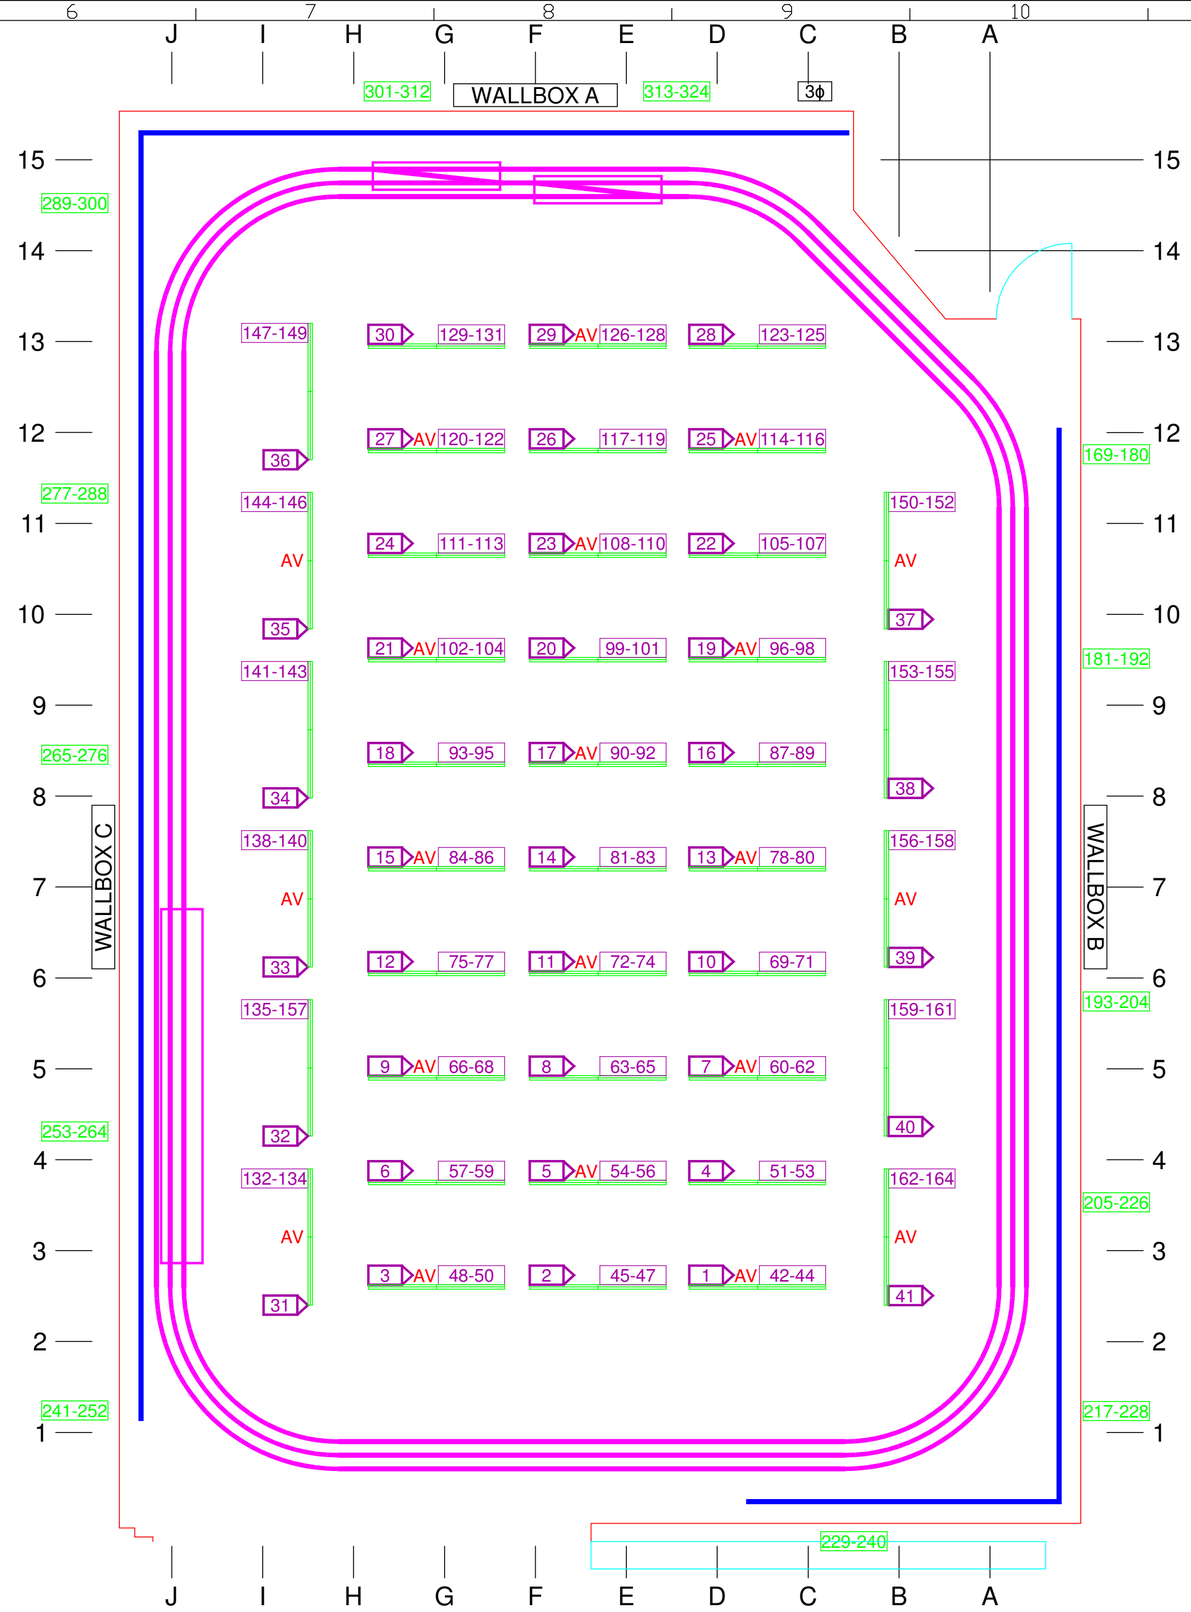

			AUSTRALIAN BROADCASTING CORPORATION TECHNICAL SERVICES DEPARTMENT	DRAWN IDJ/MJB	SIZE	
				CHKD .	A2	
			ABC VICTORIA	DATE 28/07/2017		
			SOUTHBANK TV	SCALE 1:50 @A1		
			STUDIO 32 FLOOR	PROJ CODE ABC MAP		
			LIGHTING AND STAGING PLAN	DRAWING NO. 31-22218-1	REV A	
				SHEET 1 OF 1 SHEETS		

THIS DRAWING REMAINS THE PROPERTY OF THE ABC AND MUST NOT BE RETAINED, COPIED OR USED WITHOUT THE AUTHORITY OF THE ABC